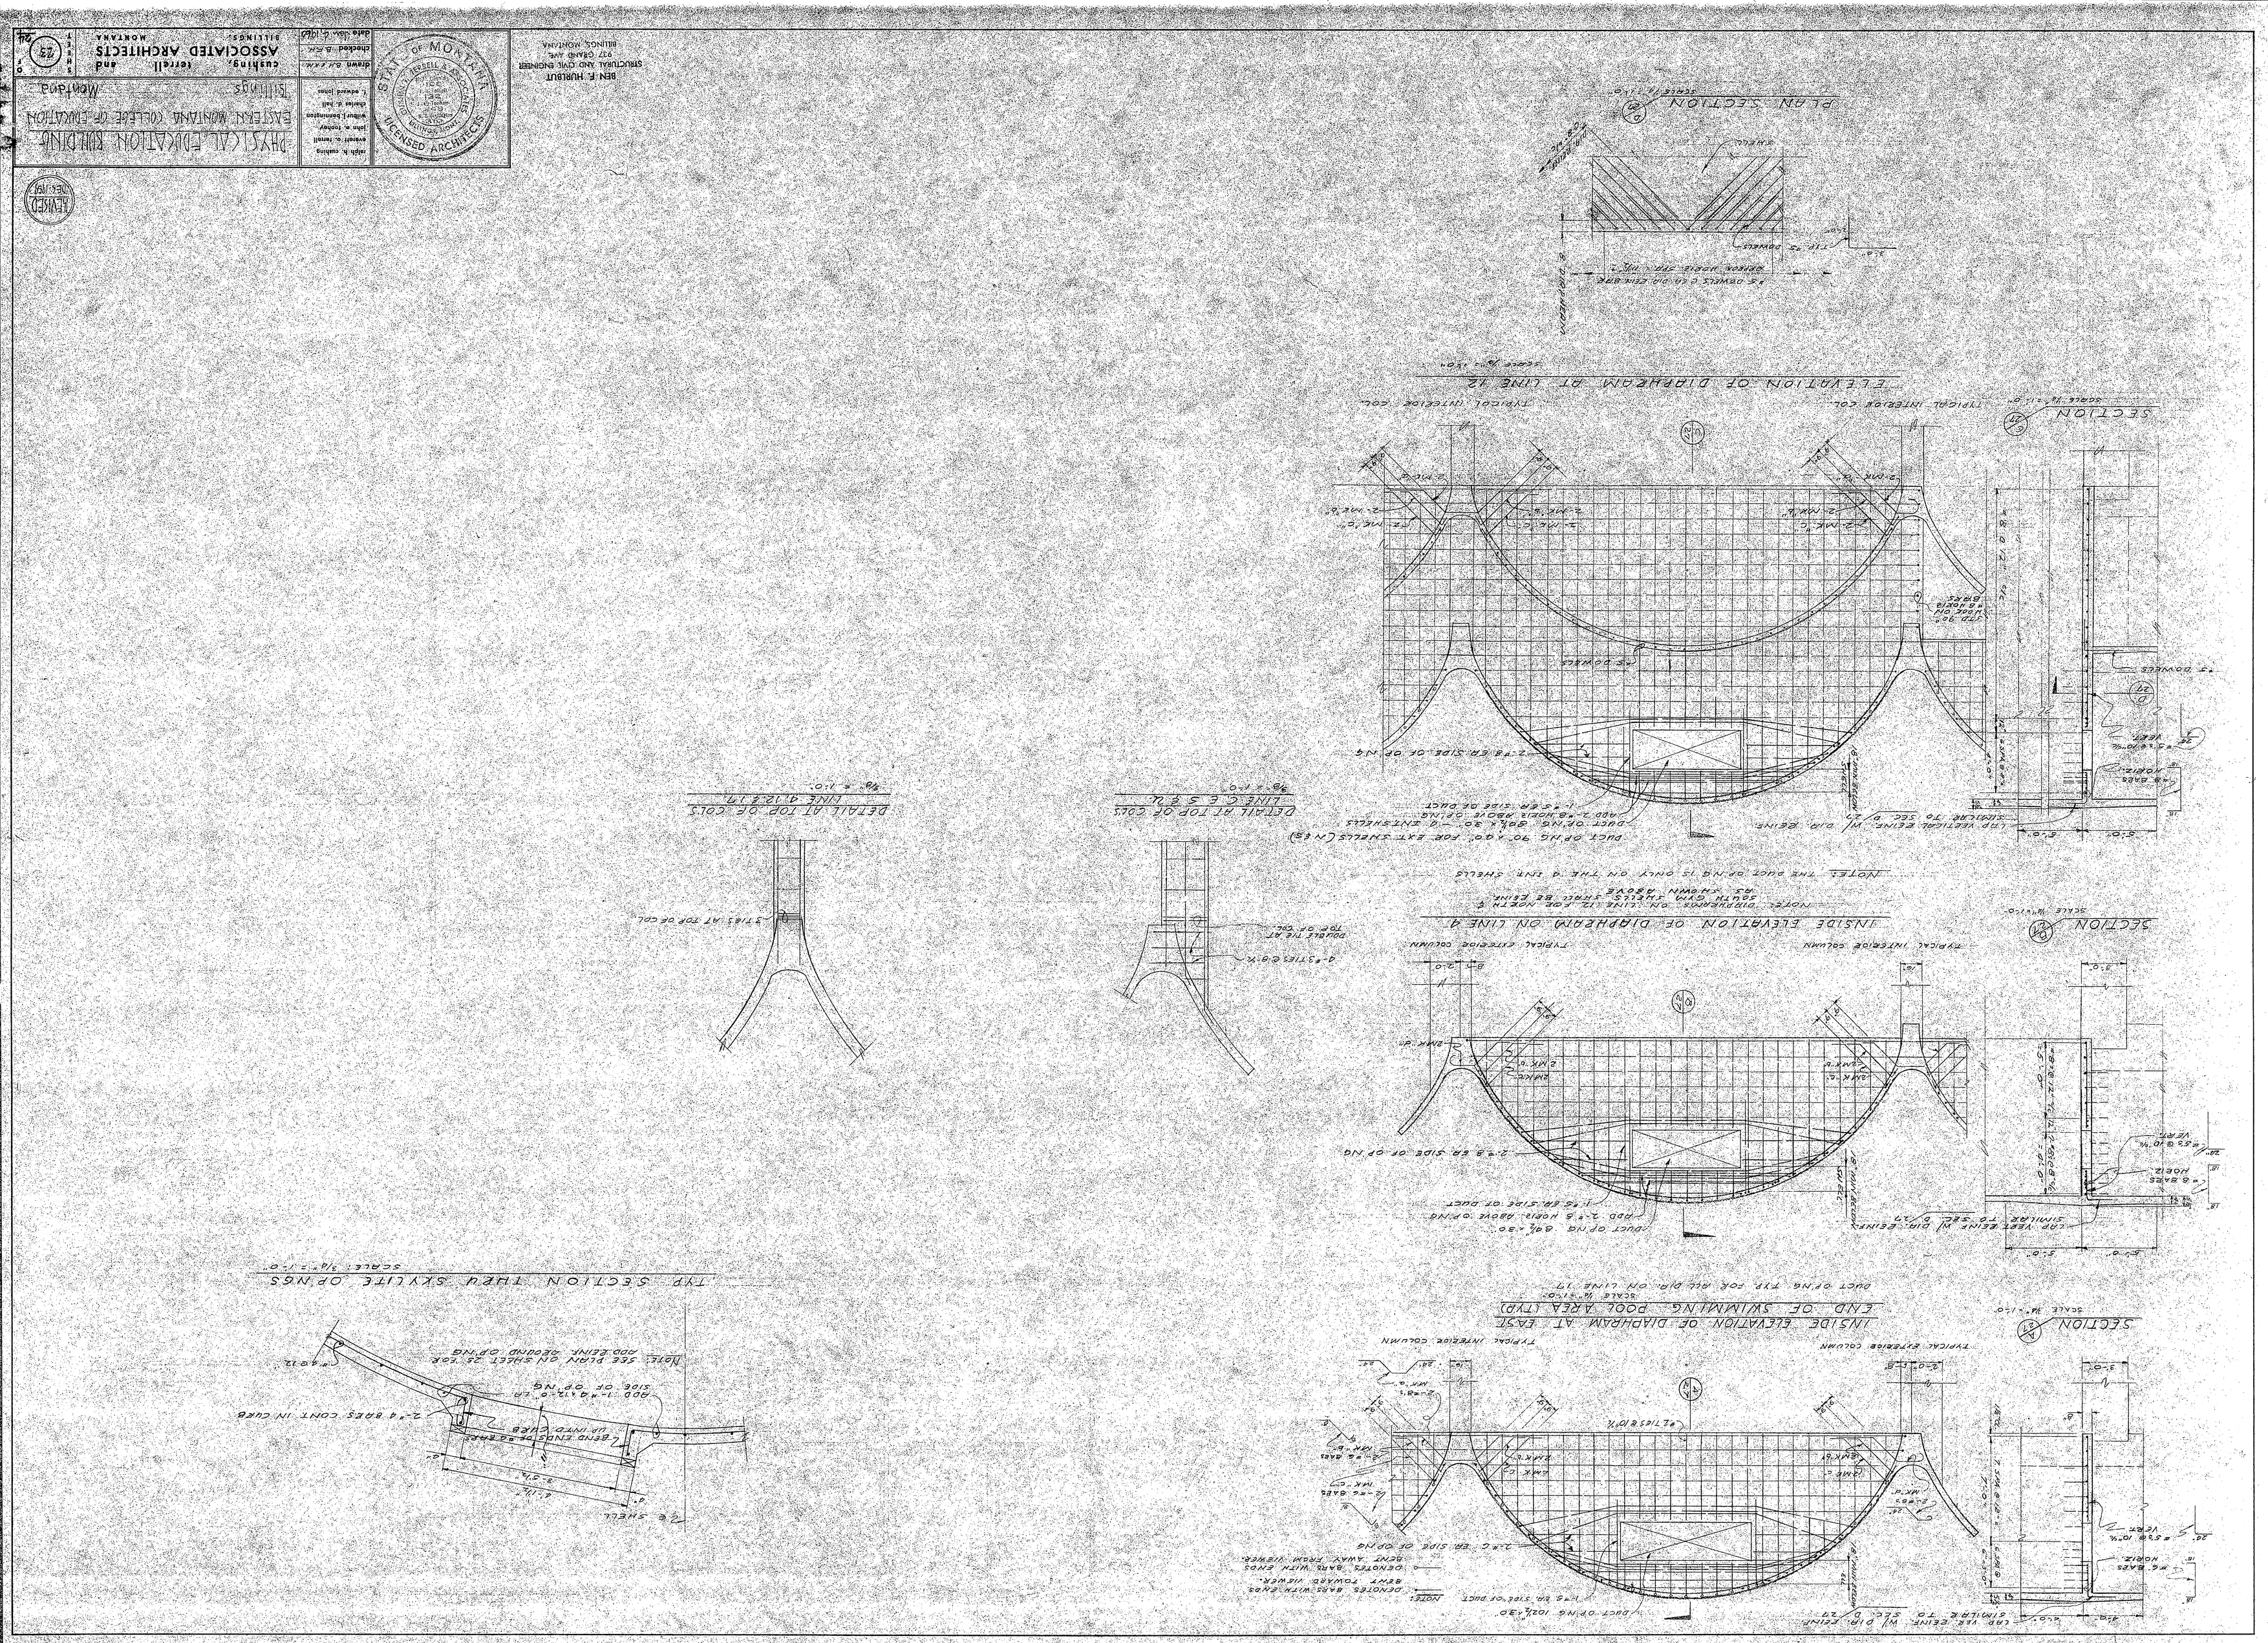
PHYSICAL EDUCATION BUILDING
EASTERN MONTANA COLLEGE OF EDUCATION
Billings Montana
cushing, terrell and
ASSOCIATED ARCHITECTS
BILLINGS MONTANA
STATE OF MONTANA
LICENSED ARCHITECTS
BEN F. HURLBUT
STRUCTURAL AND CIVIL ENGINEER
937 GRAND AVE.
BILLINGS, MONTANA
PLAN SECTION
ELEVATION OF DIAPHRAM AT LINE 12
SECTION
INSIDE ELEVATION OF DIAPHRAM ON LINE 4
SECTION
INSIDE ELEVATION OF DIAPHRAM AT EAST END OF SWIMMING POOL AREA (TYP)
SECTION
TYP SECTION THRU SKYLITE OPNGS
DETAIL AT TOP OF COLS LINE 4.12 & 17
DETAIL AT TOP OF COLS LINE C & E
NOTE: THE DUCT OPNG IS ONLY ON THE 4 INT. SHELLS
NOTE: SEE PLAN ON SHEET 25 FOR ADD REINF. AROUND OPNG
DUCT OPNG TYP FOR ALL DIA. ON LINE 17